| REVISION HISTORY | | | | |
|---|---|---|---|---|
| REV | DESCRIPTION | DATE | BY | CHECKED |
| A | ISSUED FOR REVIEW | 2/4/2025 | JR | TM |

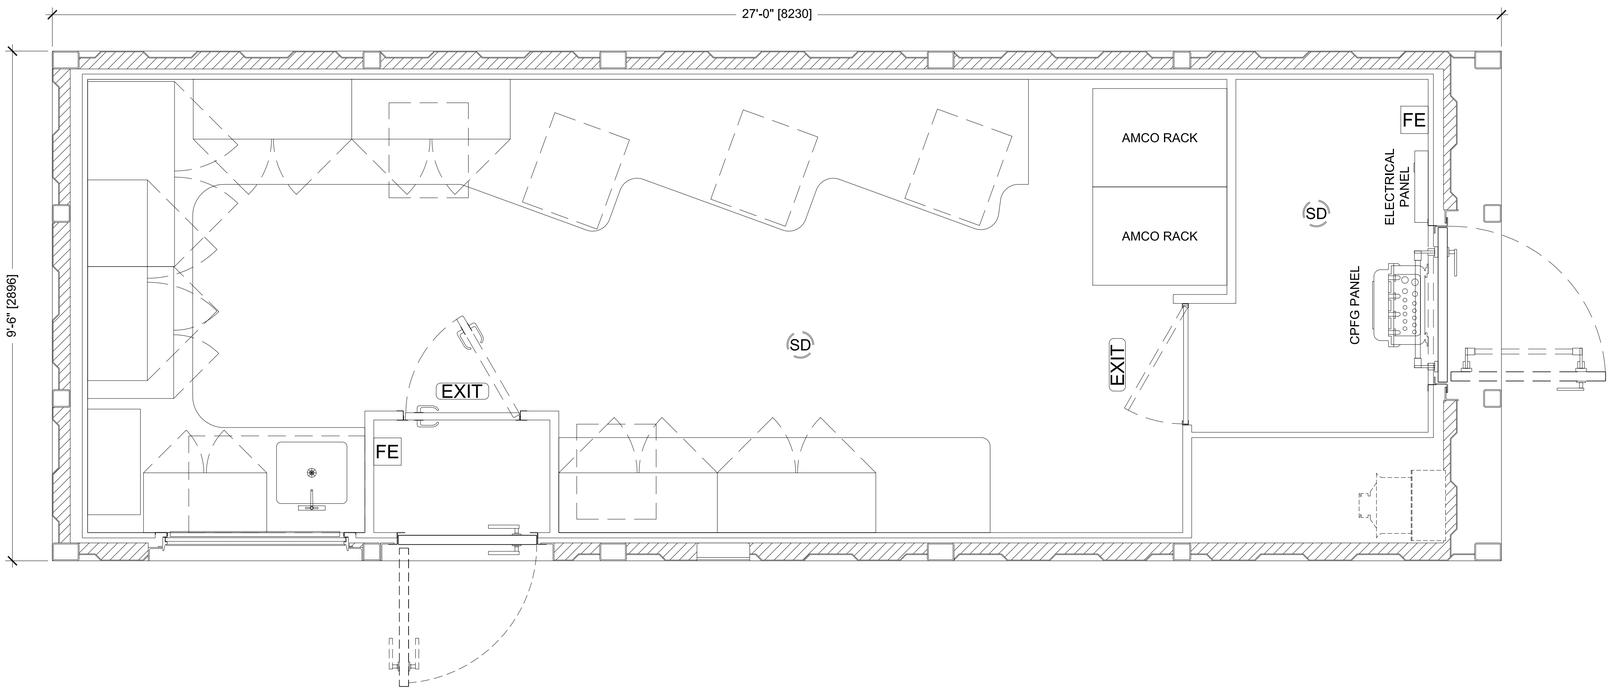


# G4 ZONE 1 ARMODA
# FLOOR PLAN - OFFICE
# 9'-6" X 27' X 9'

**SCALE LISTED IS VALID ONLY FOR "D" SIZE PAPER (36" X 24")**


**THE INFORMATION CONTAINED HEREIN IS PROPRIETARY TO REDGUARD, LLC AND SHALL NOT BE REPRODUCED OR DISCLOSED IN WHOLE OR IN PART OR USED FOR ANY PURPOSE EXCEPT WHEN SUCH USER POSSESSES DIRECT WRITTEN AUTHORIZATION FROM REDGUARD, LLC**

**EXPORT CONTROLLED DATA: THIS DOCUMENT MAY CONTAIN TECHNICAL INFORMATION WHOSE EXPORT IS GOVERNED BY THE UNITED STATES DEPARTMENTS OF COMMERCE AND STATE. IT IS THE RESPONSIBILITY OF THE RECIPIENT(S) OF THIS DRAWING TO ENSURE THAT ITS CONTENTS ARE CONTROLLED AS SUCH TO REMAIN IN COMPLETE COMPLIANCE WITH THE U.S. ARMS EXPORT CONTROL ACT, THE INTERNATIONAL TRAFFIC IN ARMS REGULATIONS, AND THE EXPORT ADMINISTRATION ACT.**


ARMODA


2317 ENGINEERS RD.
BELLE CHASSE, LA 70037
PH: 504.588.2551
*www.armoda.com*


ARMODA

9'-6" X 27' X 9'

FLOOR PLAN

CP#: G4 ZONE 1

PROJECT MANAGER: TM
DRAWN BY: JR
DATE: 2/4/2025
FILE: G4 ZONE 9X27 OFFICE FP
SCALE: 3/4" = 1'-0"
REVISION: A
SHEET: A1.1

2/4/2025 3:30 PM